

SERIAL	TO WHOM ISSUED	BY	DATE	N# & KIND	ISSUED TO	BY	DATE
Z-D	RUSHIPS	IVD	CHAS. 3/17/43	1 VD	BUSHIPS	CHAS	11/17/44
O-13	OPNAV	13P	"	1 BP	OPNAV	"	"
O-80	BUKED	10P	"	1	PUORD	"	"
O-31 O-36	CGHPT N.Y.	88P	"	2	COMDT	"	NEW YORK
O-33 O-36	PHILA.	18P	"	2	"	"	PHILA.
O-35 O-36	" NORFOLK	24P	"	2	"	"	NORFOLK
O-37 O-38	" BOSTON	28P	"	2	"	"	BOSTON
O-39 O-40	" PORT SMOUTH	15P	"	2	"	"	PORTSMOUTH
O-41 O-43	" SHAL	18P	"	2	"	"	CHARLESTON
O-43 O-44	" F HARBOR	24P	"	2	"	"	PEARL HARBOR
O-55 O-56	" F SOUND	50P	"	2	"	"	PUGET SOUND
O-57 O-58	" HALE ISLAND	25P	"	2	"	"	MADE ISLAND
O-59	GOESBOLD, LATE	18P	"	2	COMNAV	DD TECH	15
O-60	CONDORON	10P	"	1	COMPHUSPAC	(MATT OFF)	"
O-61	CONTRACT ADV	11P	"	1	CONTRACT ADV	11P	"
O-62	SS REPRES	10P	"	1	SS HDS	INT COMT BD	"
O-63	SS REPRES	10P	"	1	SS HDS	INT COMT BD	"
O-63 TR-57	CO. A-D-3	5P	"	5	CO. A-D-3	5P	"
O-64	WALSH, COL	10P	"	1	PERNA, WVC	"	"
O-65	PERNA, WVC	18P	CHAS 11-14-43	1	CONSERVAC	(FLTHM OFF)	"
O-66	TR-57, 3 PPS	15P	CHAS 11-14-43	1	"	"	"

GENERAL INFORMATION	
LENGTH OVERALL	314'-7 1/2"
LENGTH BETWEEN PERPENDICULARS	310'-0"
BREADTH EXTREME OVER GUARDS	31'-8"
DRAFT, D.W.L. TO BOTTOM OF KEEL	9'-5"

COMPLEMENT		FIRE PLUGS	
CAPTAIN	1	FR.13 MAIN DECK	(P)
W.R. OFFICERS	11	" 52 "	(S)
C.P.O.	9	" 82 "	(P)
CREW	130	" 100 "	(P)
TOTAL	151	" 118 "	(P)
		" 154 "	(P)
		28 FIRST PLAT.	(P)
		" 58 "	(S)
		" 151 "	(P)
		46 2ND PLAT.	(P)

LIST OF BOATS			
NO		EACH	TOTAL
4	35 F. T. LANDING BOAT	39	156
4	LIFE RAFT	25	100
4	FLOATER NET	25	100
TOTAL			356

NUMBER AND ORDER OF PLANS	
1	COVER & TITLE PAGE
2	OUTBOARD PROFILE
3	INBOARD PROFILE
4	MAIN DECK
5	FIRST PLATFORM
6	SECOND PLATFORM, SIGNAL BRIDGE BRIDGE OF HORN EAST & TOP DECK AFTER DECK HOUSE.
7	HOLD

CORRECTED TO SUIT WORK.		
PLACE	DATE	CONSTRUCTION OFFICER
NORFOLK NAVY YARD	4-24-44	W. H. [Signature]
CHAS NAVY YARD	3-12-43	[Signature]
CHAS NAVY YARD	1C 14 - 44	[Signature]

RESTRICTED

APD 33

BOOKLET
OF
GENERAL PLANS
PREPARED AT NAVY YARD PHILADELPHIA
FINISHED PLAN No

DRAWN BY Paul R. Kitchin
 TRACED BY Paul R. Kitchin
 CHECKED BY Misty Weingast

PRIN NAVAL ARCHITECT


NAVAL ARCH. CH. OF DIV. Berkey 1/24/40
 DATE 1/24/40

[Signature]
LT (C.C.) U.S.N.
FOR MANAGER

BU. C.&R. No. 93324


C. & R. No. 93324-A

VANDYKE ISSUE STAMP				
ISSUED BY	DATE	SERIAL NO.	OFFICE	CHANGED TO
PHILA	22-40	1	BCR	
CHAS	3-12-43	2-0	BHIPS	
NO.	34			

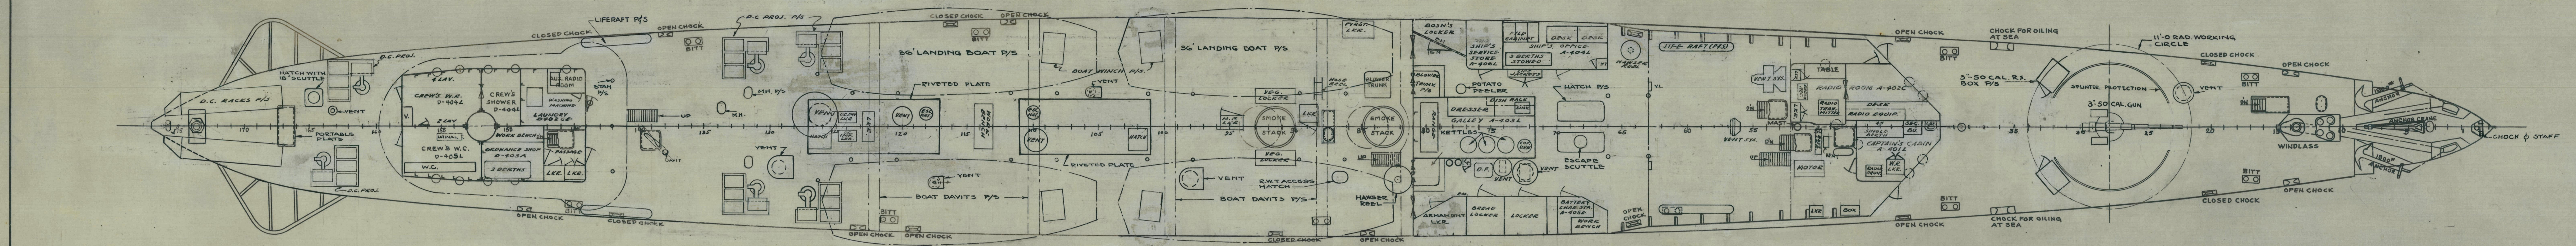


APD33
MAIN DECK
SCALE 1/8" = 1 FOOT

C&R No. 93324-B

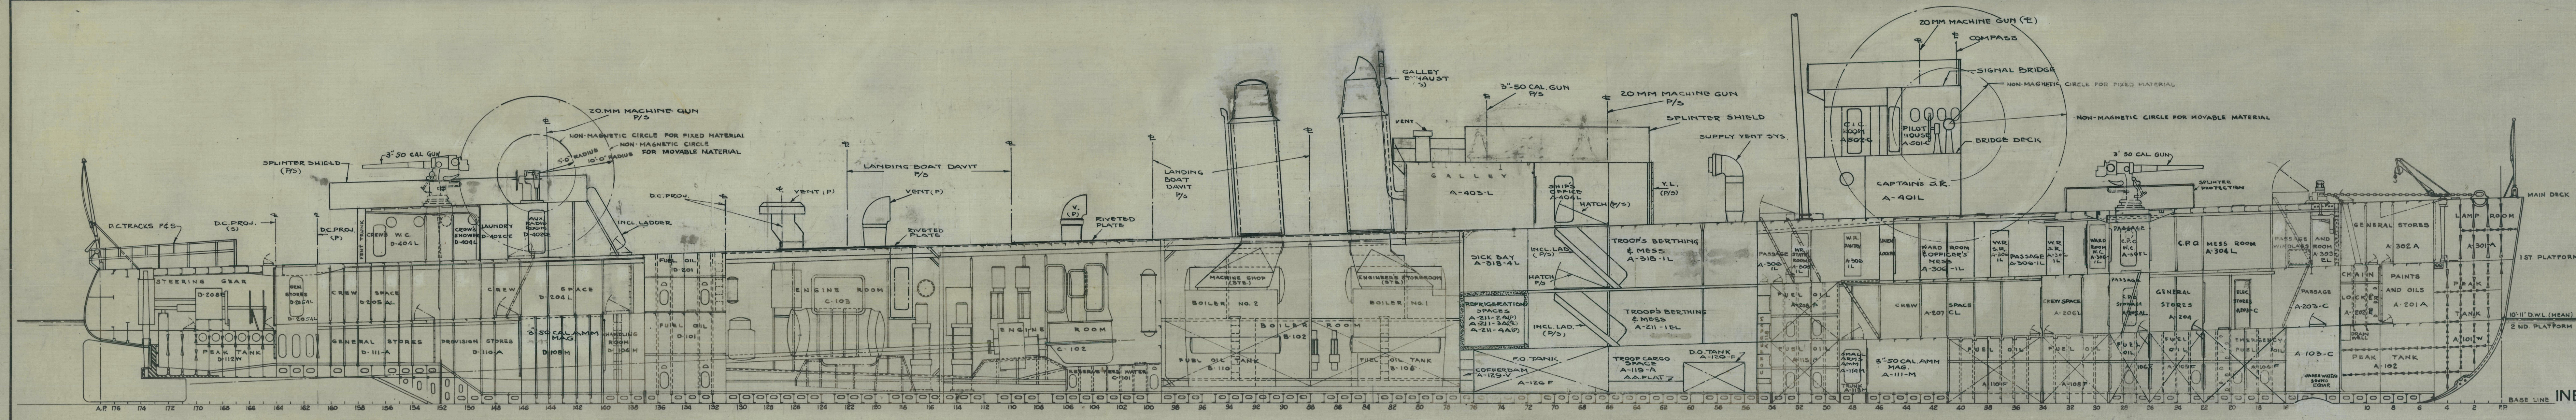

APD33
INBOARD PROFILE

C&R No. 93324-B

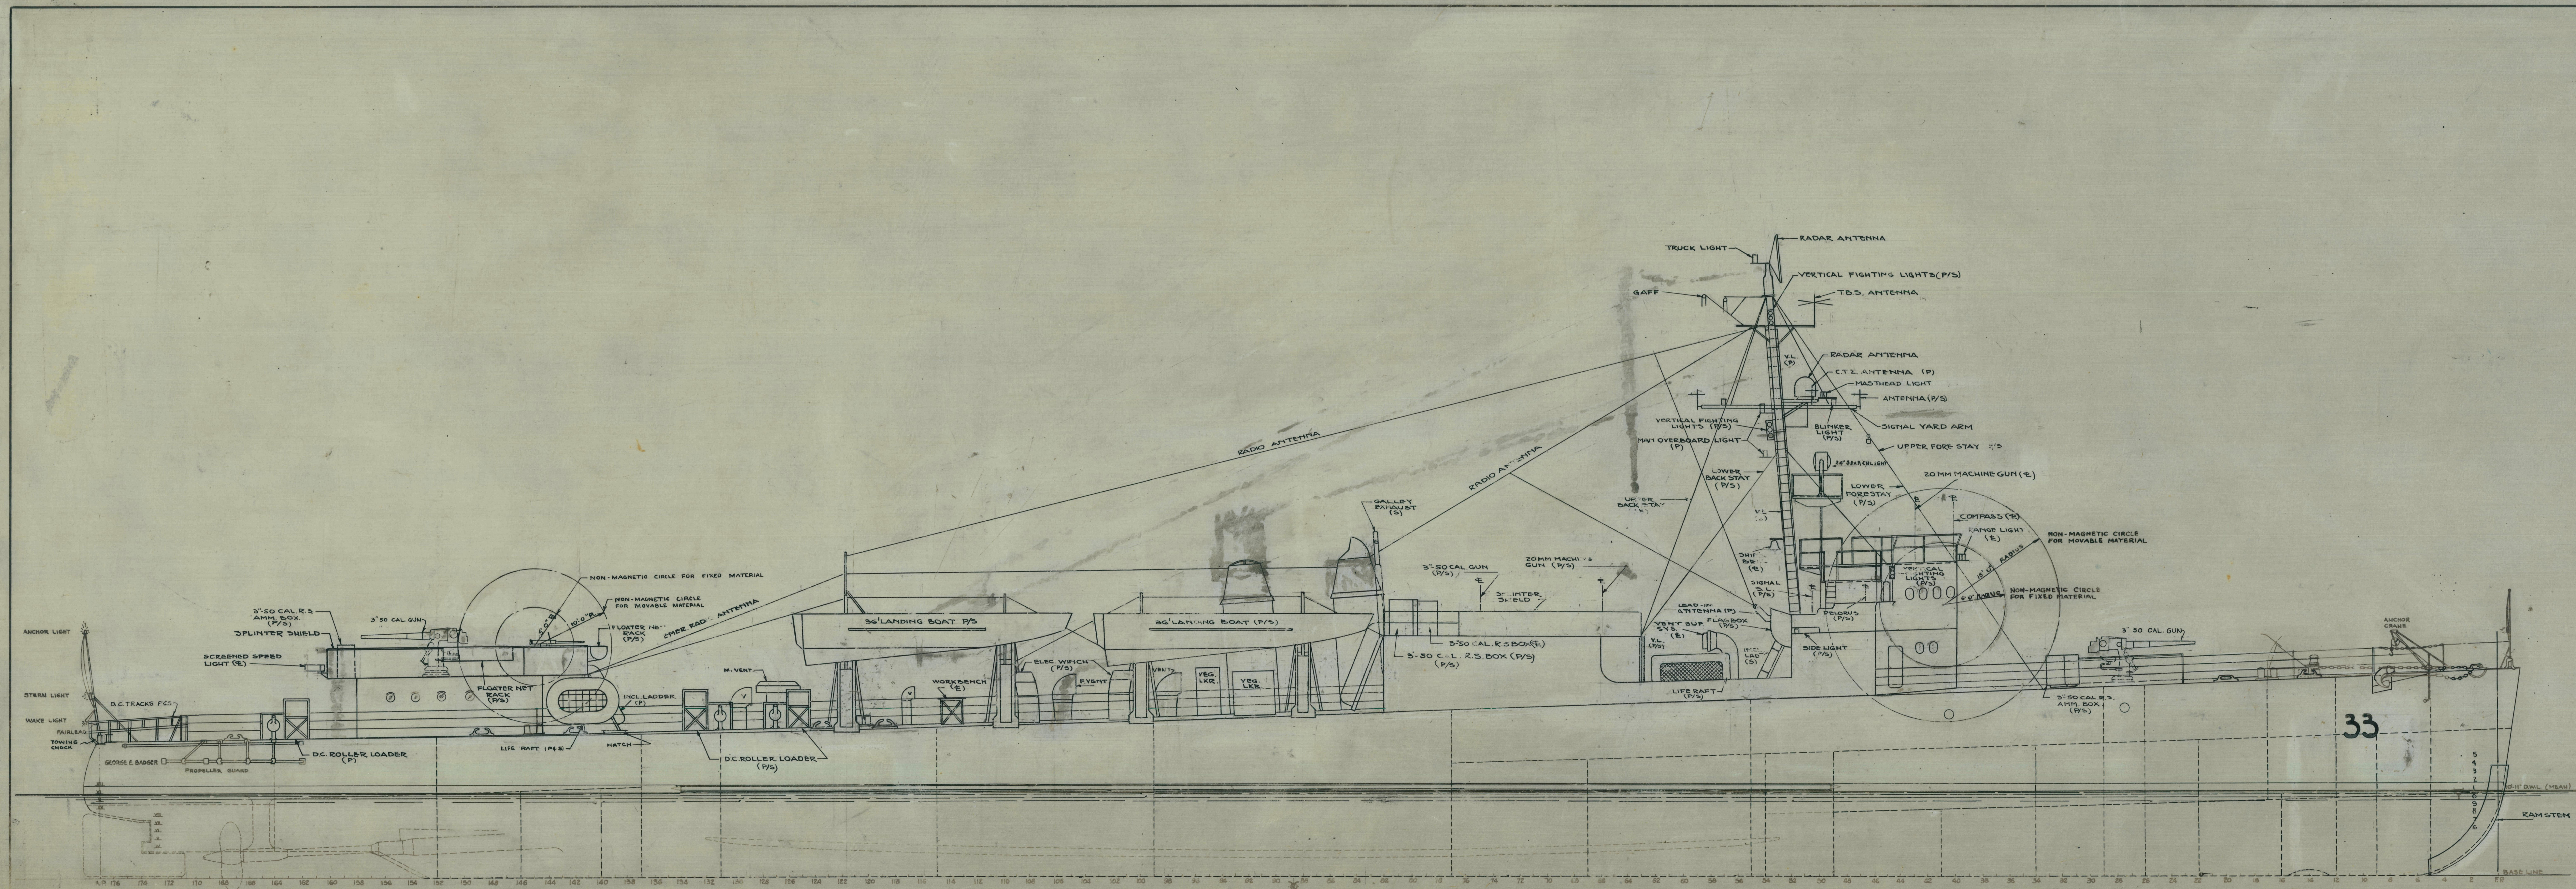

APD33
OUTBOARD PROFILE

C&R No. 93324-B

Sheet 2 of 3
DD/SLS
JULY 16 1946
DD 196/51700